ELEVATION OF PLAT BENCHMARK SHOWN HEREON RELATIVE TO THE NATIONAL GEODETIC VERTICAL DATUM OF 1929, BASED ON FLORIDA D.N.R. DISK #17-84-A06, ELEVATION 4.67. PLAT BENCHMARK IS A FOUND NAIL AND DISK IN ASPHALT PAVEMENT AT THE NORTHWEST CORNER OF TRACT 7, ELEVATION 5.63.

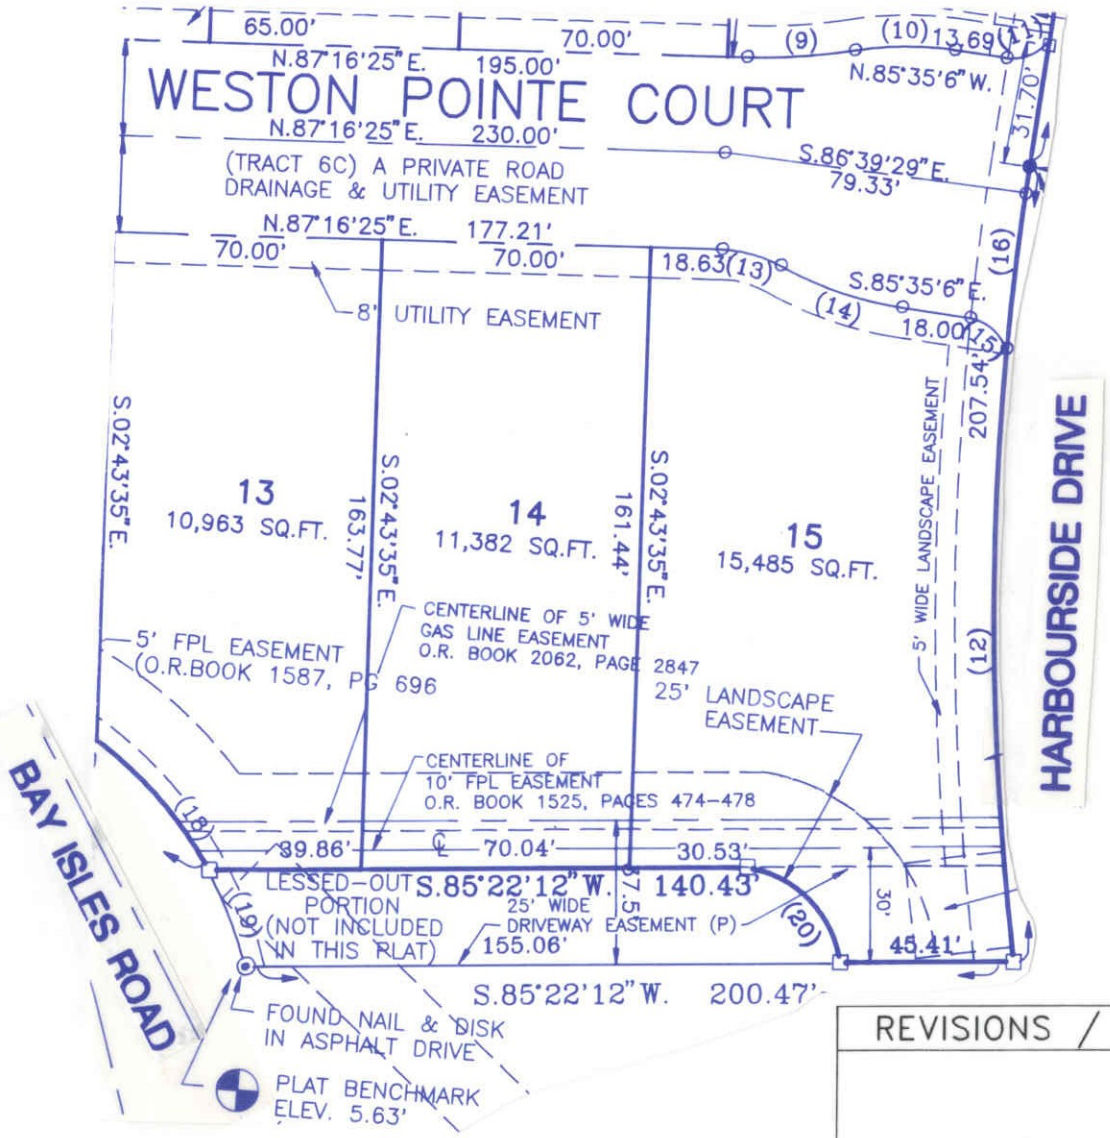

SCALE: N.T.S.

SEC. 8 ,T 36 S,R 17 E

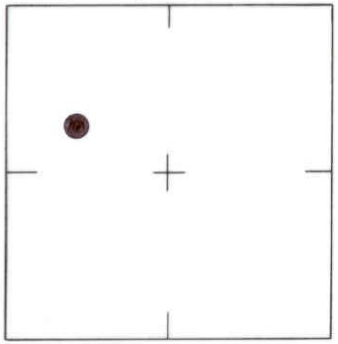

LOCATION SKETCH
N.T.S.

REVISIONS / REMARKS	SARASOTA COUNTY TRANSPORTATION DEPARTMENT ENGINEERING DIVISION, SURVEY/MAPPING SECTION	ELEV.
	BENCH MARK DATA SHEET	5.63'
	DATE DRAWN: 8-20-98 BY: CMZ	B.M. NO.
	REF.: PB 35 PG. 37A DATE: 7-22-92	6
SET BY:	ELEV. BASED ON B.M. NO.	

319283